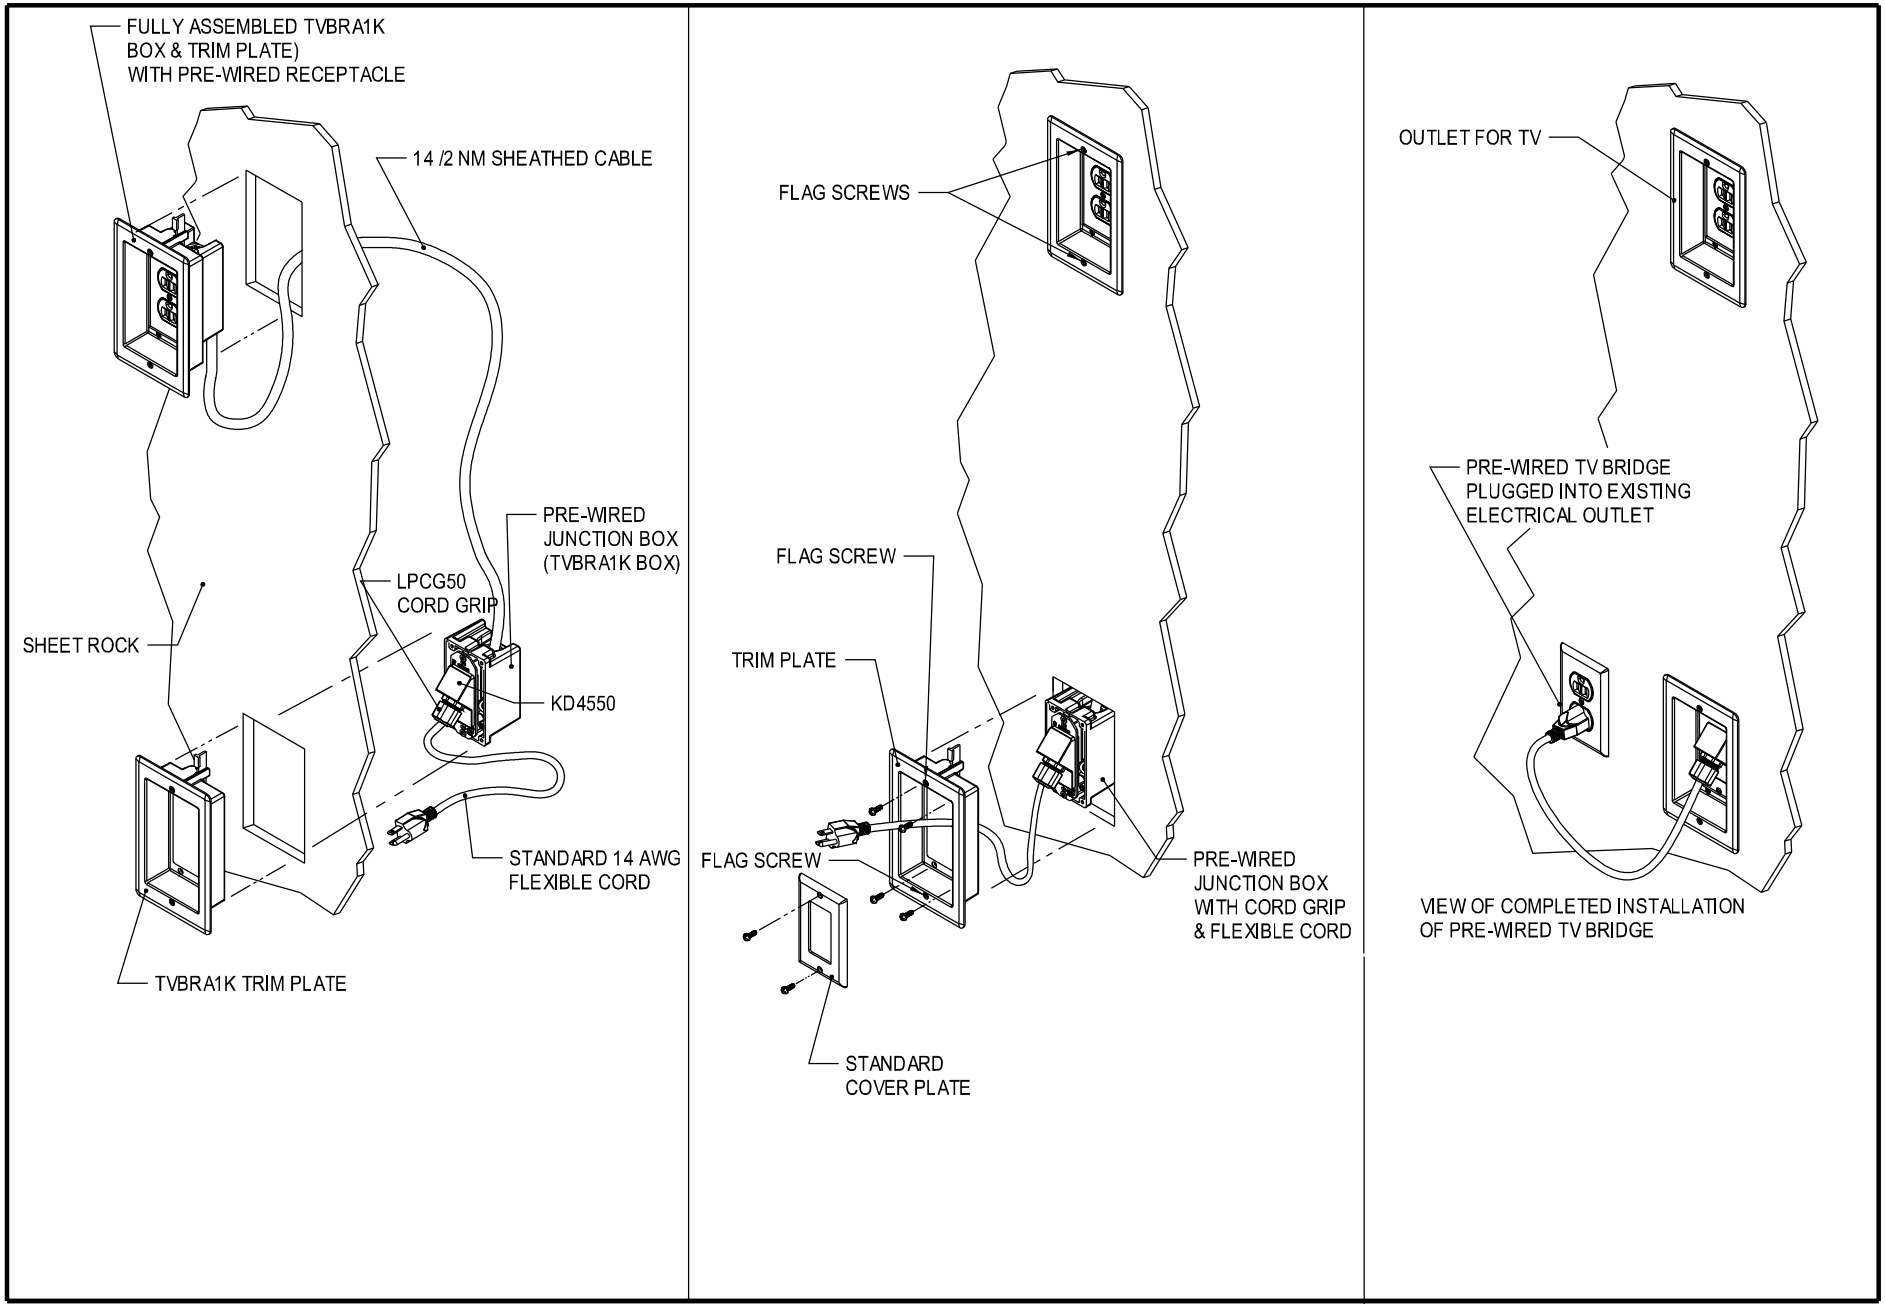
FULLY ASSEMBLED TVBRA1K
BOX & TRIM PLATE)
WITH PRE-WIRED RECEPTACLE
14 /2 NM SHEATHED CABLE
PRE-WIRED
JUNCTION BOX
(TVBRA1K BOX)
LPCG50
CORD GRIP
SHEET ROCK
KD4550
STANDARD 14 AWG
FLEXIBLE CORD
TVBRA1K TRIM PLATE
FLAG SCREWS
FLAG SCREW
TRIM PLATE
FLAG SCREW
PRE-WIRED
JUNCTION BOX
WITH CORD GRIP
& FLEXIBLE CORD
STANDARD
COVER PLATE
OUTLET FOR TV
PRE-WIRED TV BRIDGE
PLUGGED INTO EXISTING
ELECTRICAL OUTLET
VIEW OF COMPLETED INSTALLATION
OF PRE-WIRED TV BRIDGE